


1997



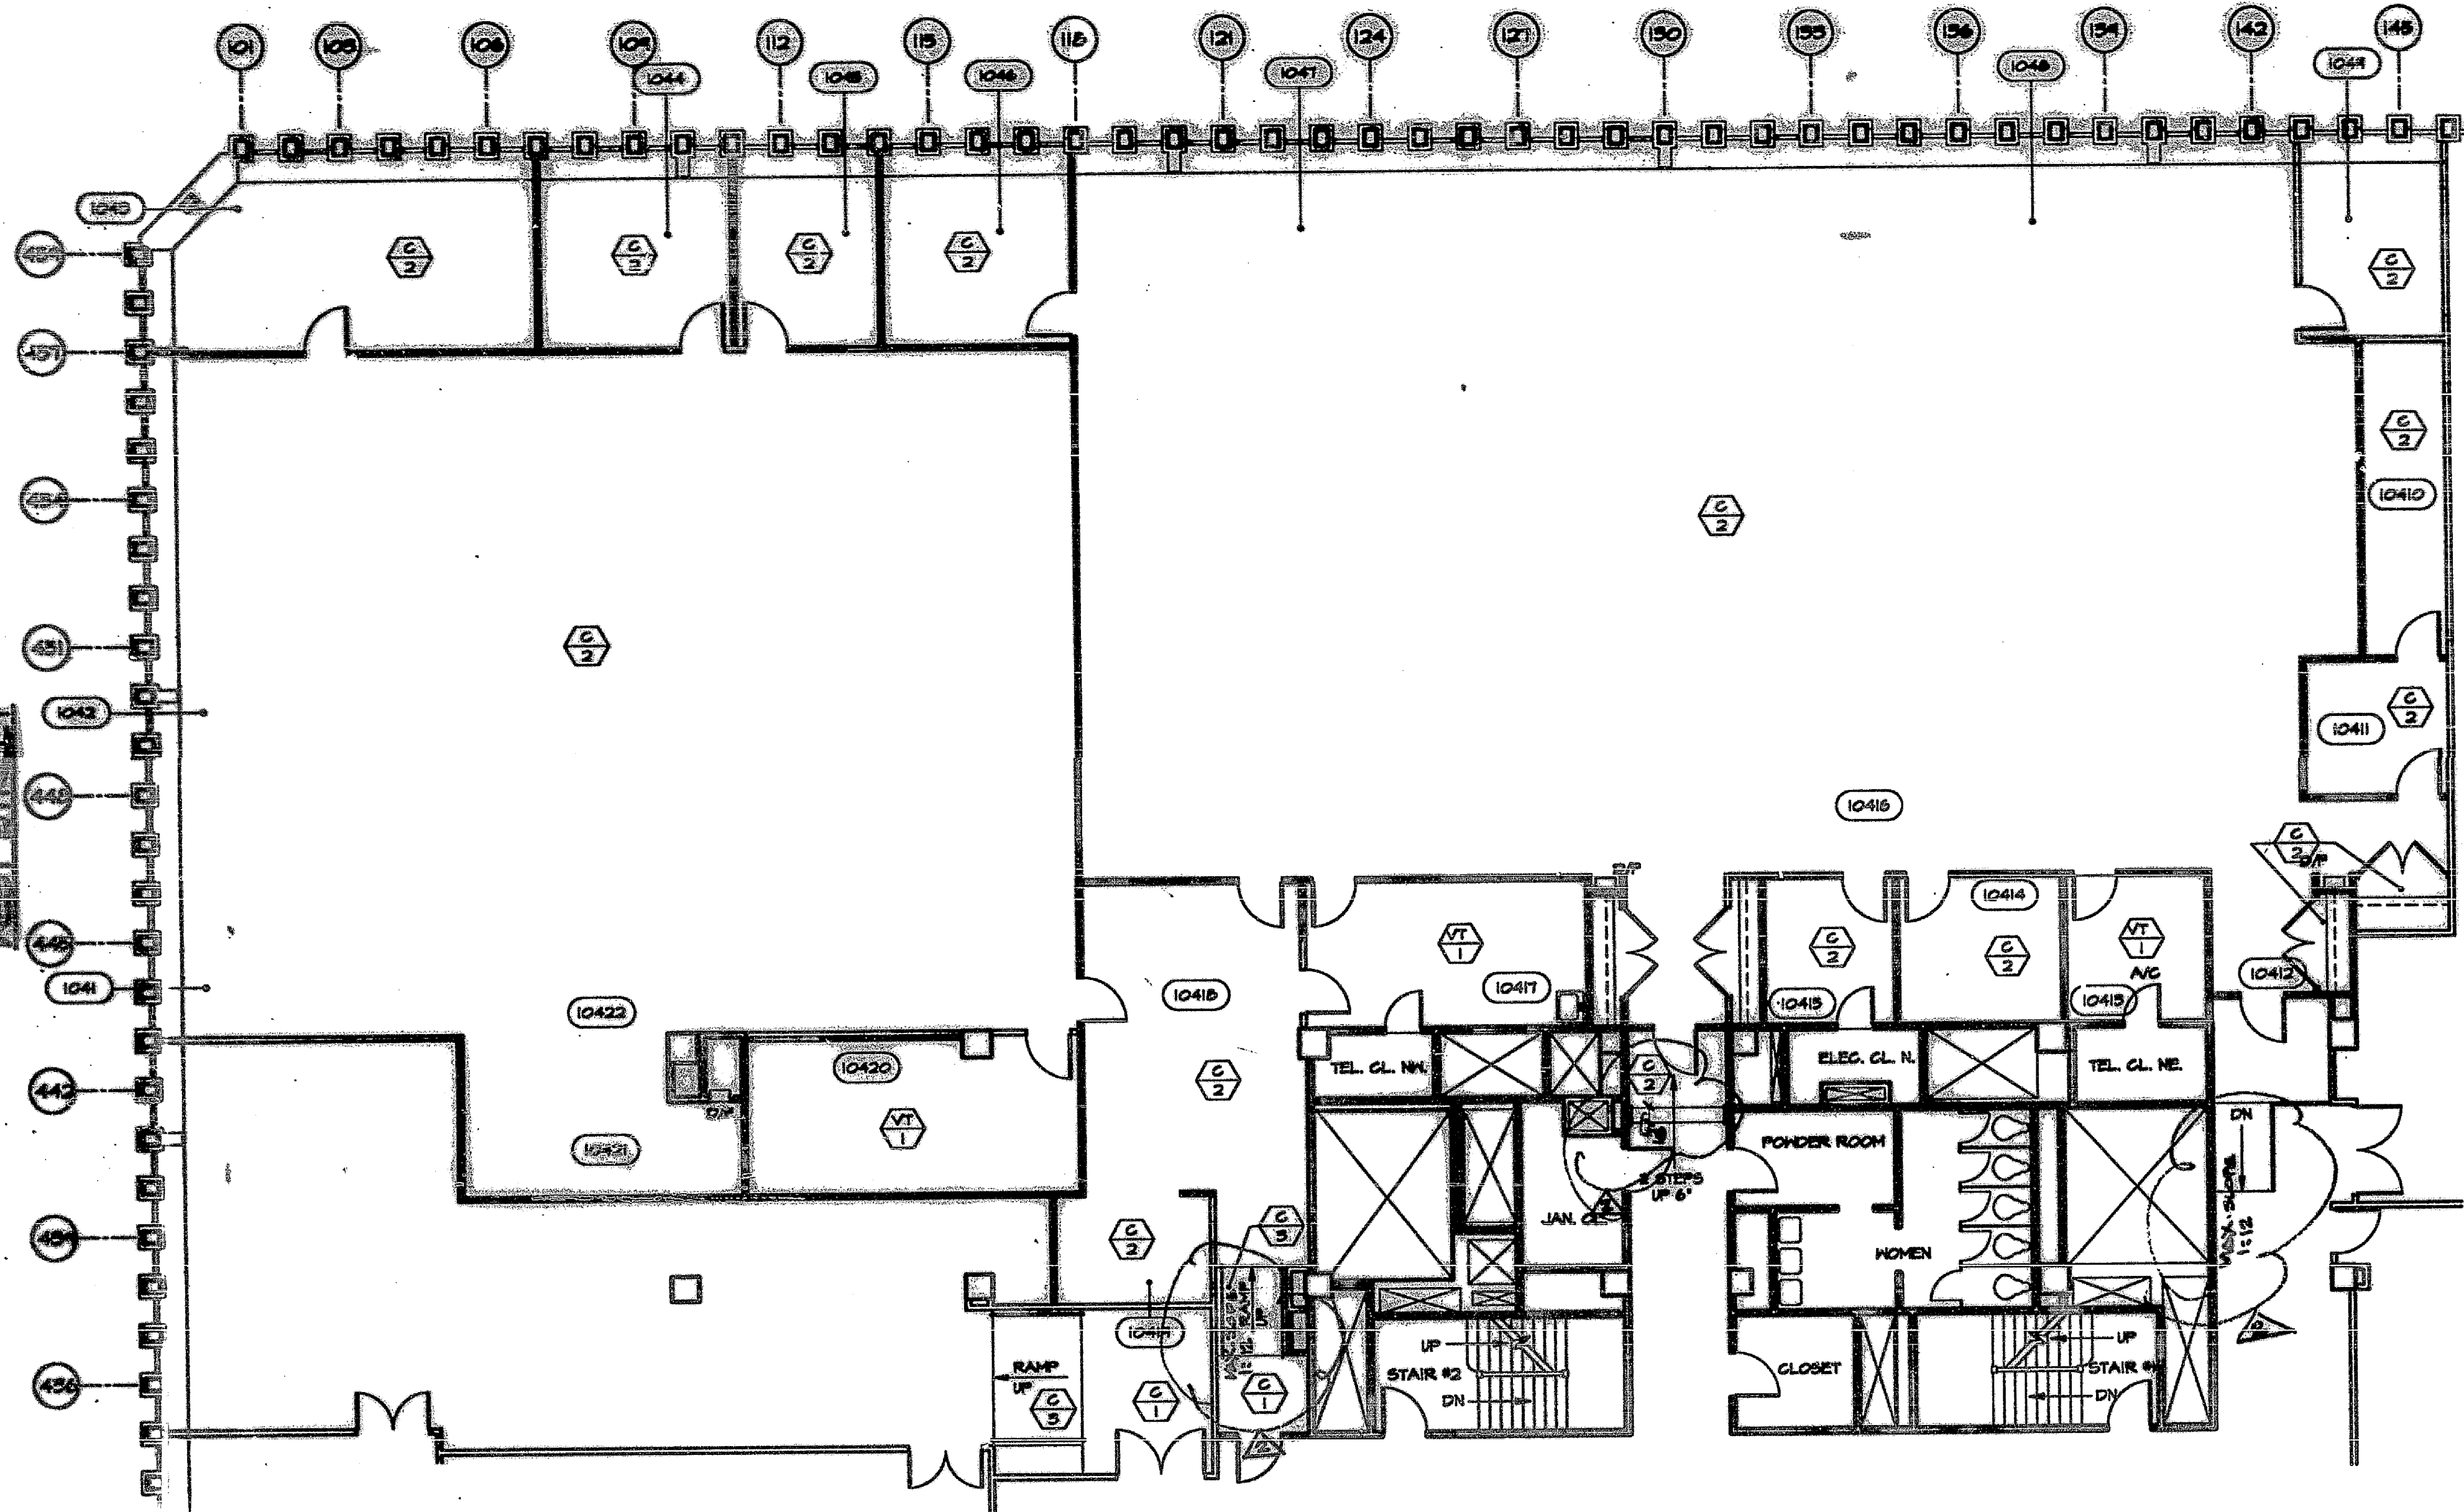

LEGEND:


FLOOR FINISHES

- NEW MILLIKEN 8'-0" NIDE FUSION BONDED BROADLOOM**
PATTERN P1206-COLOR COG TARTAN
- NEW MILLIKEN 12'-0" NIDE FUSION BONDED BROADLOOM**
CARPET TILES OVER RAISED ACCESS FLOOR
PATTERN P1200-COLOR 300 CHARCOAL
- NEW MILLIKEN 8'-0" NIDE FUSION BONDED BROADLOOM**
PATTERN P1206-COLOR 300 CHARCOAL
- KENTILE REMODELING VINYL TILE ARCHITECTURAL SERIES**
"OFF WHITE" @ 1250 12" X 12" X 1/8"

WALL FINISHES

-  BENJAMIN MOORE GN-20. EGGSHELL FINISH
-  PLASTIC LAMINATE WILSONART® 1500-6 GREY
SEE ELEVATION / DETAILS

NOTES:

1. ALL HALL COL. & CLOSETS & DOORS TO BE PAINTED  U.O.R.
2. EXISTING CARPET TO BE REMOVED.
3. ALL INTERIOR FINISHES SHALL COMPLY WITH THE N.Y.C. BUILDING CODE SECTION 26-304.30.

FLOOR FINISH NOTES:

1. ALL CARPETING SHALL COMPLY WITH THE N.Y.C. BUILDING CODE SECTION C26-504-15(D).
2. CARPET AND CARPET SQUARES SHALL BE CUT AND FORMED FITTED AROUND TRADING DECK BASES.

WALL FINISH NOTES:

1. PAINTING SHALL BE BENJAMIN-MOORE OR APPROVED EQUAL.
2. PAINTING CONTRACTOR SHALL PREPARE SAMPLES OF ALL PAINT COLORS FOR THE DESIGNER APPROVAL PRIOR TO STARTING WORK.
3. ALL SURFACES PAINTED SHALL BE PROPERLY PRIMED BEFORE APPLYING FINISH COAT.
4. WALLS SHALL RECEIVE (2) FINISH COATS OF FLAT PAINT.
5. HOLLOW METAL DOORS AND FRAMES, INDUCTION UNIT ENCLOSURES, ETC. SHALL RECEIVE (2) FINISH COATS OF SEMI-GLOSS ENAMEL, SMOOTH FINISH.
6. ALL DOORS TO BE PAINTED TO MATCH THE COLORS OF THE WALLS THEY ARE ON.

BASE NOTES:

1. BASE TO BE KENCOVE VINYL WALL BASE 2-1/2" HIGH GROUP 1 BLACK KC-1.

PA. NOTE

FOR CARPET & RAISED FLOOR MEA & BSA APPROVALS SEE ATTACHMENTS

ISSUES:

[illegible]

client name

CANTOR FITZGERALD

1 WORLD TRADE CENTER NEW YORK, N.Y.

drawing title	deg. no.
WALL & FLOOR FINISH PLAN	WFP-104



scale
1/8"=1'-0"
drawn by

proj. no. RZ-103-2050	date 3/6/92
approved by	sheet no. OF


104

MANCINI • DUFFY

MANCINI DUFFY ASSOCIATES

SPACE PLANNERS AND INTERIOR DESIGNERS
ONE WORLD TRADE CENTER NEW YORK, N.Y. 10048 212 936 1200

AREA OF WORK -

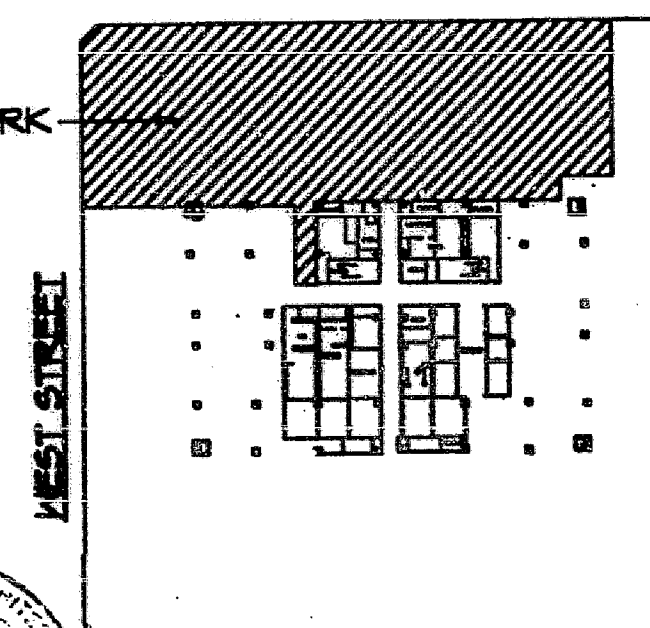

WEST STREET

PLAN